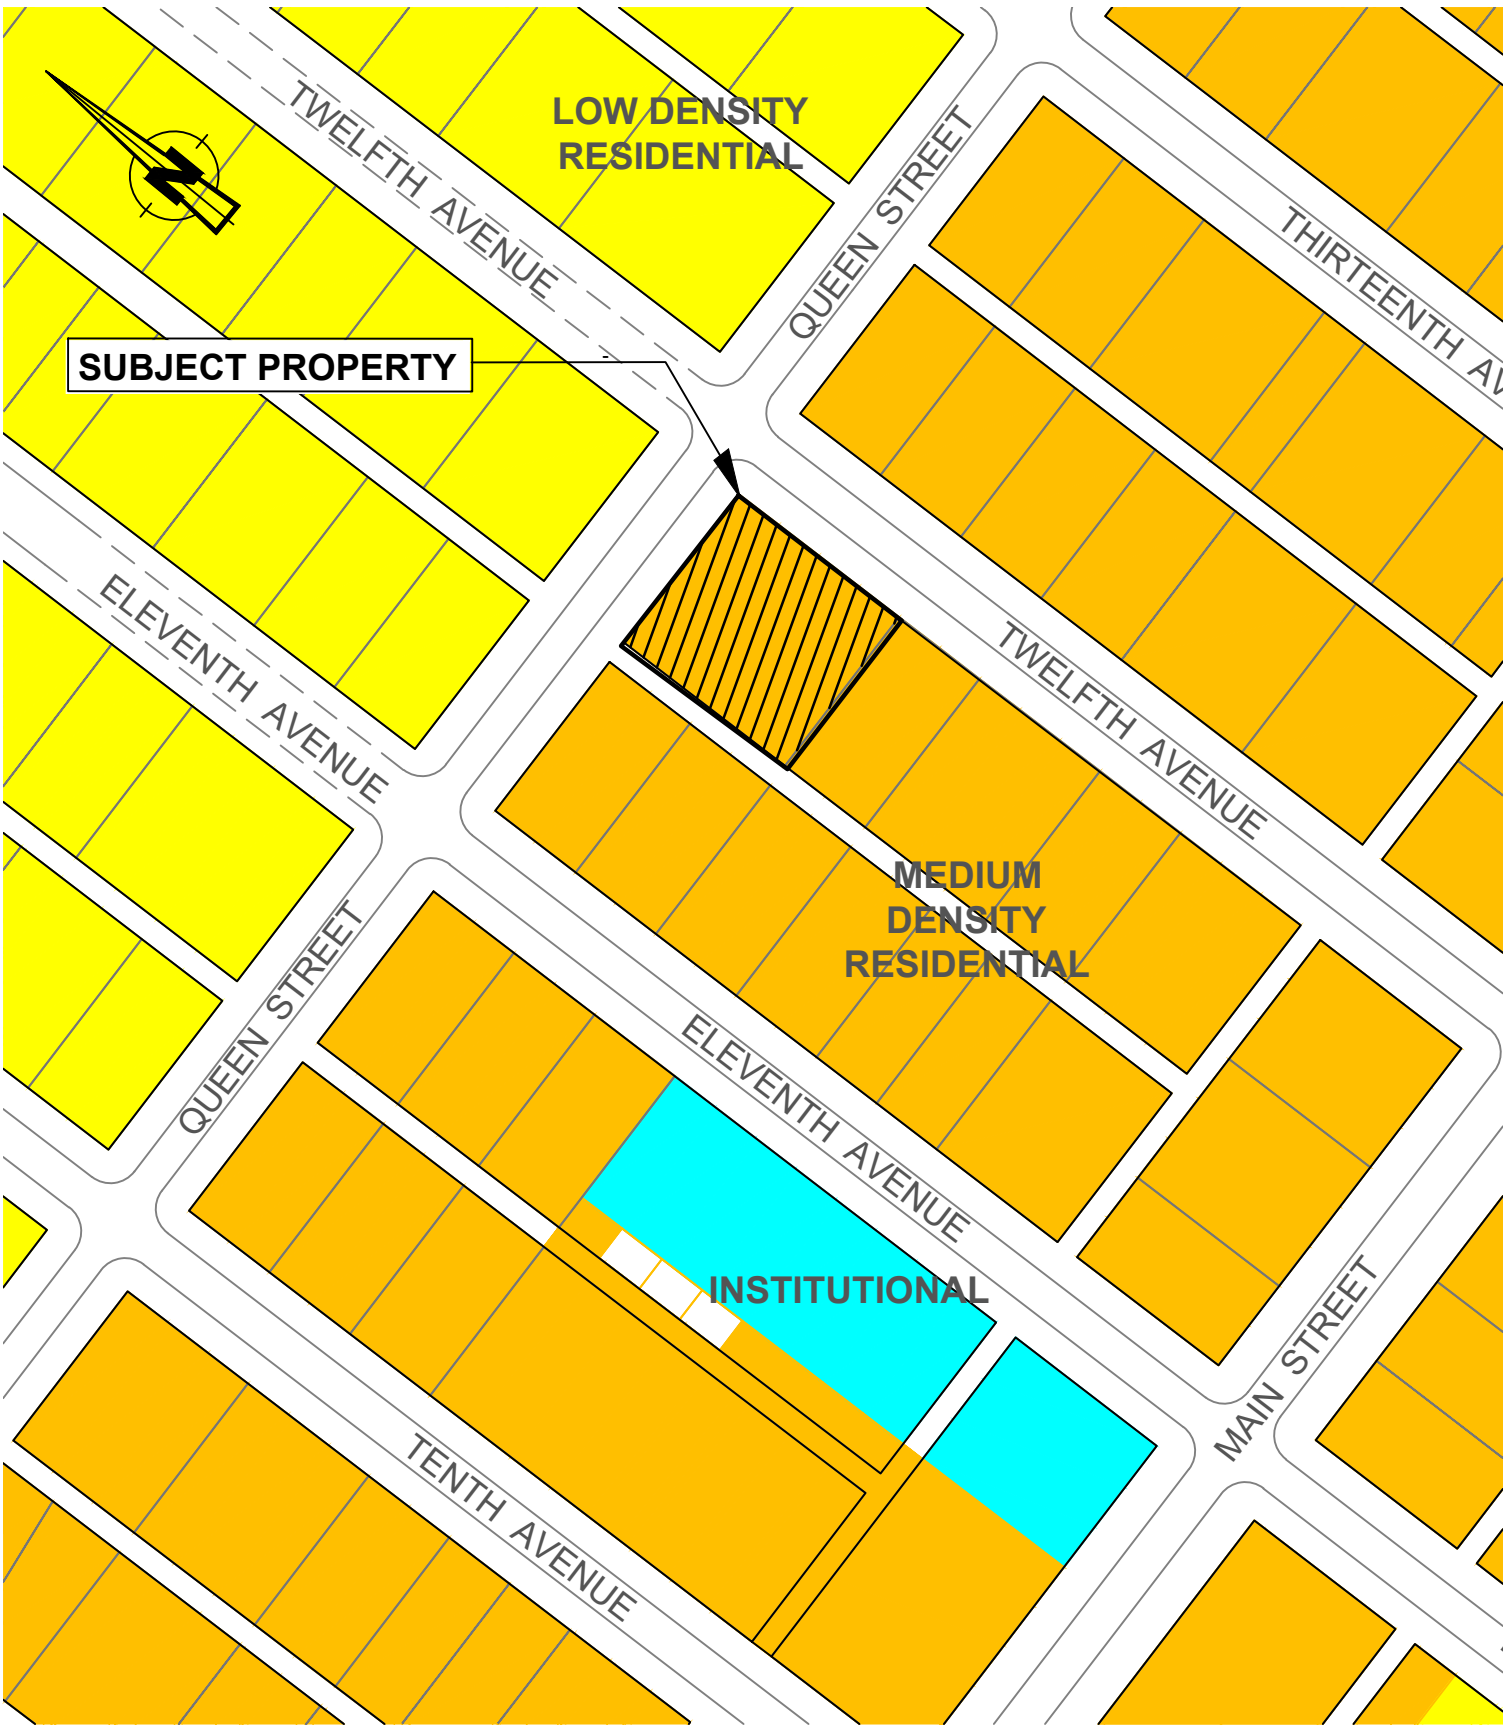

SMITHERS

TITLE:
DEVELOPMENT VARIANCE PERMIT APPLICATION DV 26-09
1686 QUEEN STREET
OCP MAP

SCALE: 1:1500	
DRAWN BY: AS	**DATE:** 2026/10/29
APPROVED BY: MFA	**DATE:** 2026/10/29
DRAWING PATH:	N:\3000-3699 LAND ADMINISTRATION\3320 SUBDIVISIONS\3320-20 PROPERTIES-APPs BY YEAR\2026\S26-01 1686 Queen Street

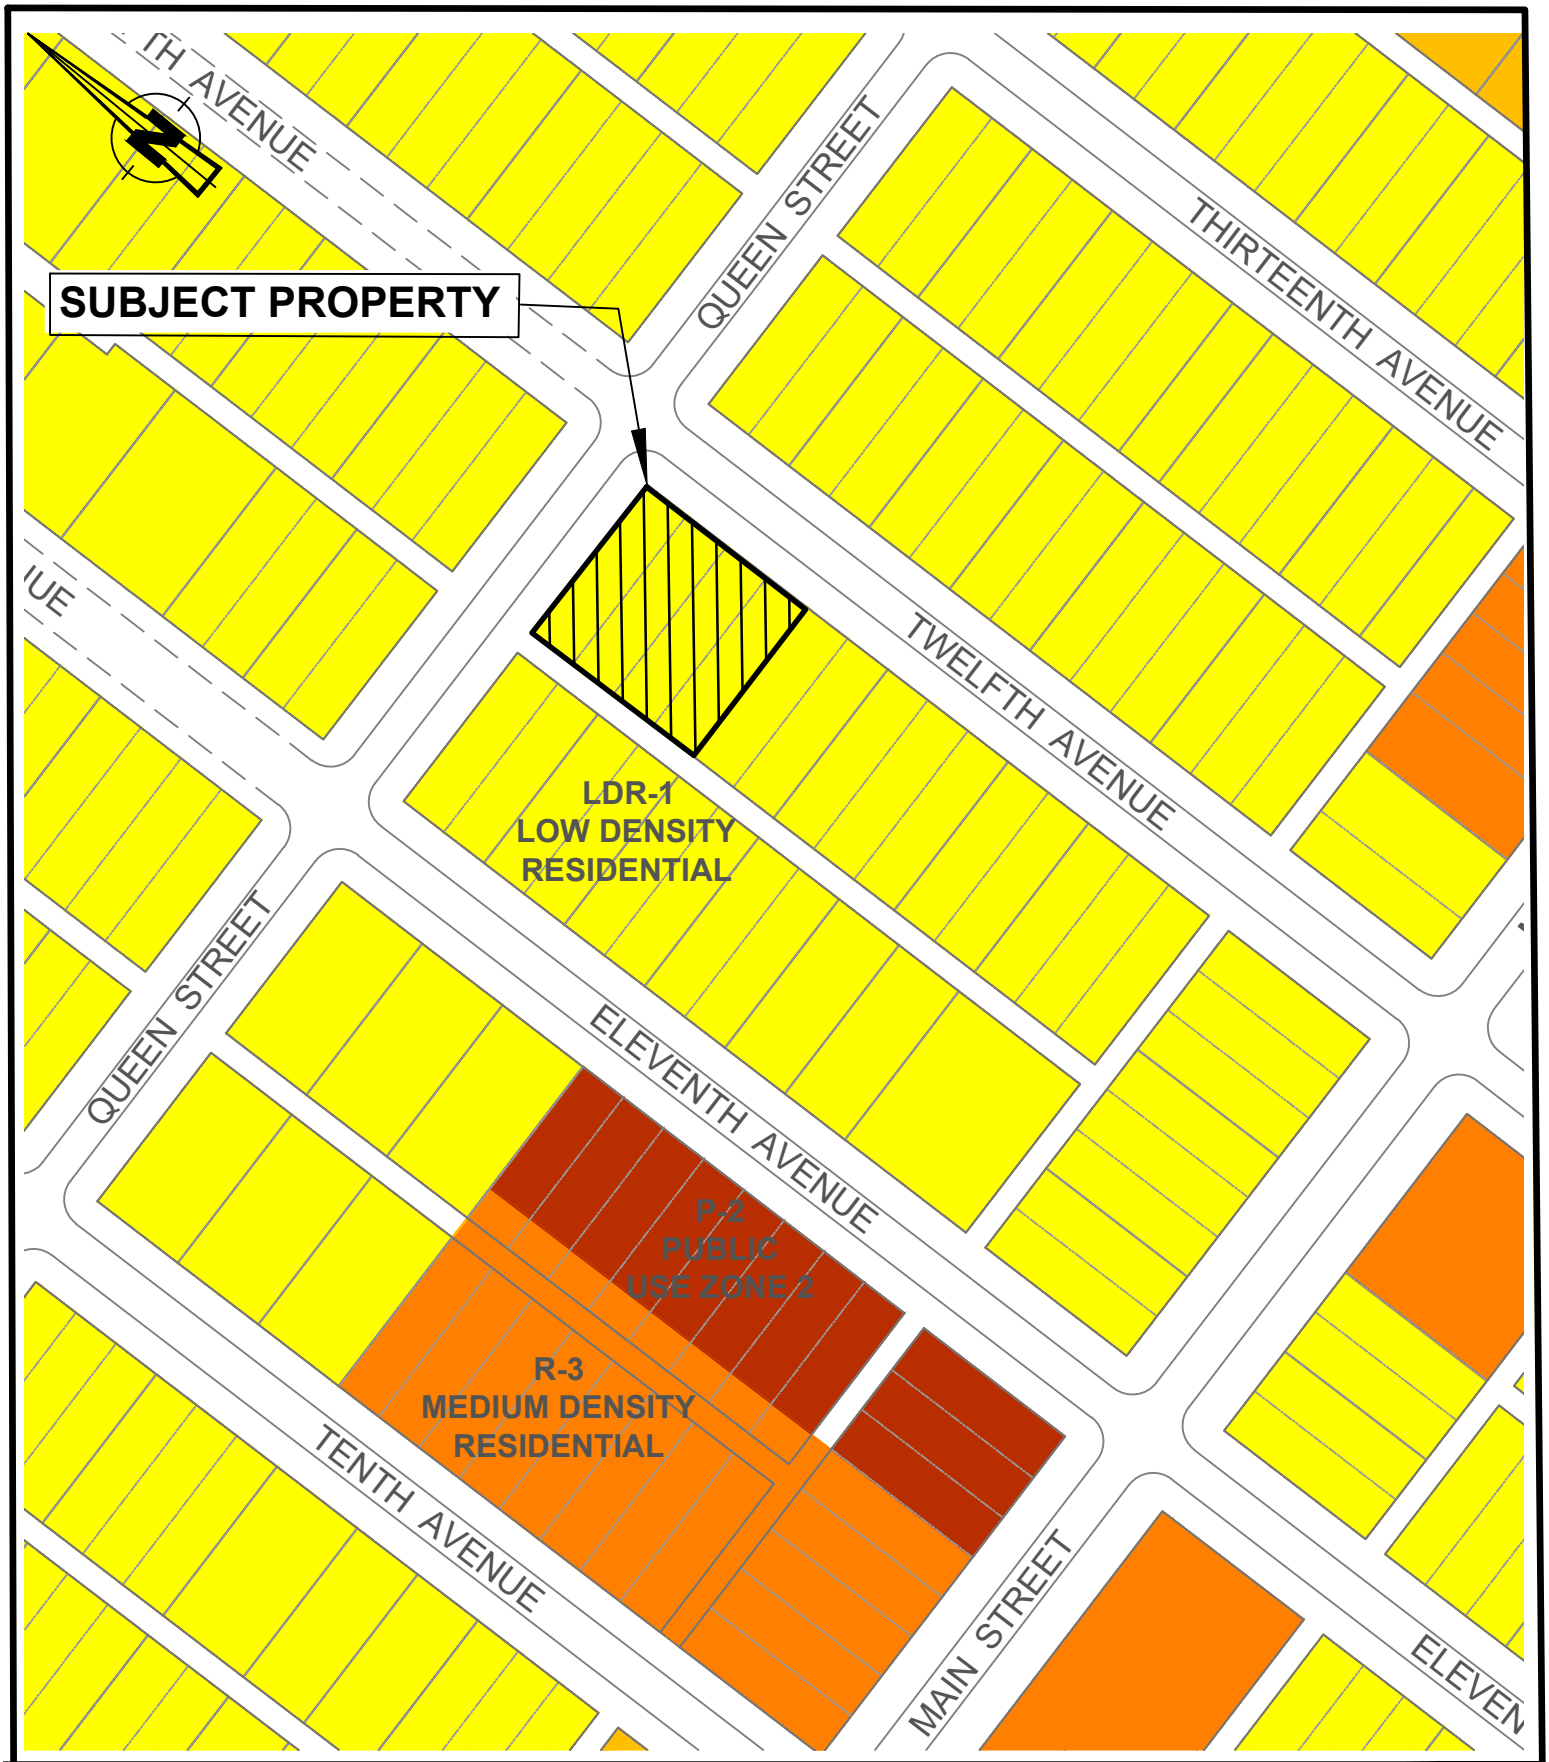

SMITHERS

TITLE:
DEVELOPMENT VARIANCE PERMIT APPLICATION DV 26-09
1686 QUEEN STREET
ZONING MAP

SCALE: 1:1500	
DRAWN BY: AS	**DATE:** 2026/10/26
APPROVED BY: MFA	**DATE:** 2026/10/26
DRAWING PATH:	N:\3000-3699 LAND ADMINISTRATION\3320 SUBDIVISIONS\3320-20 PROPERTIES-APPs BY