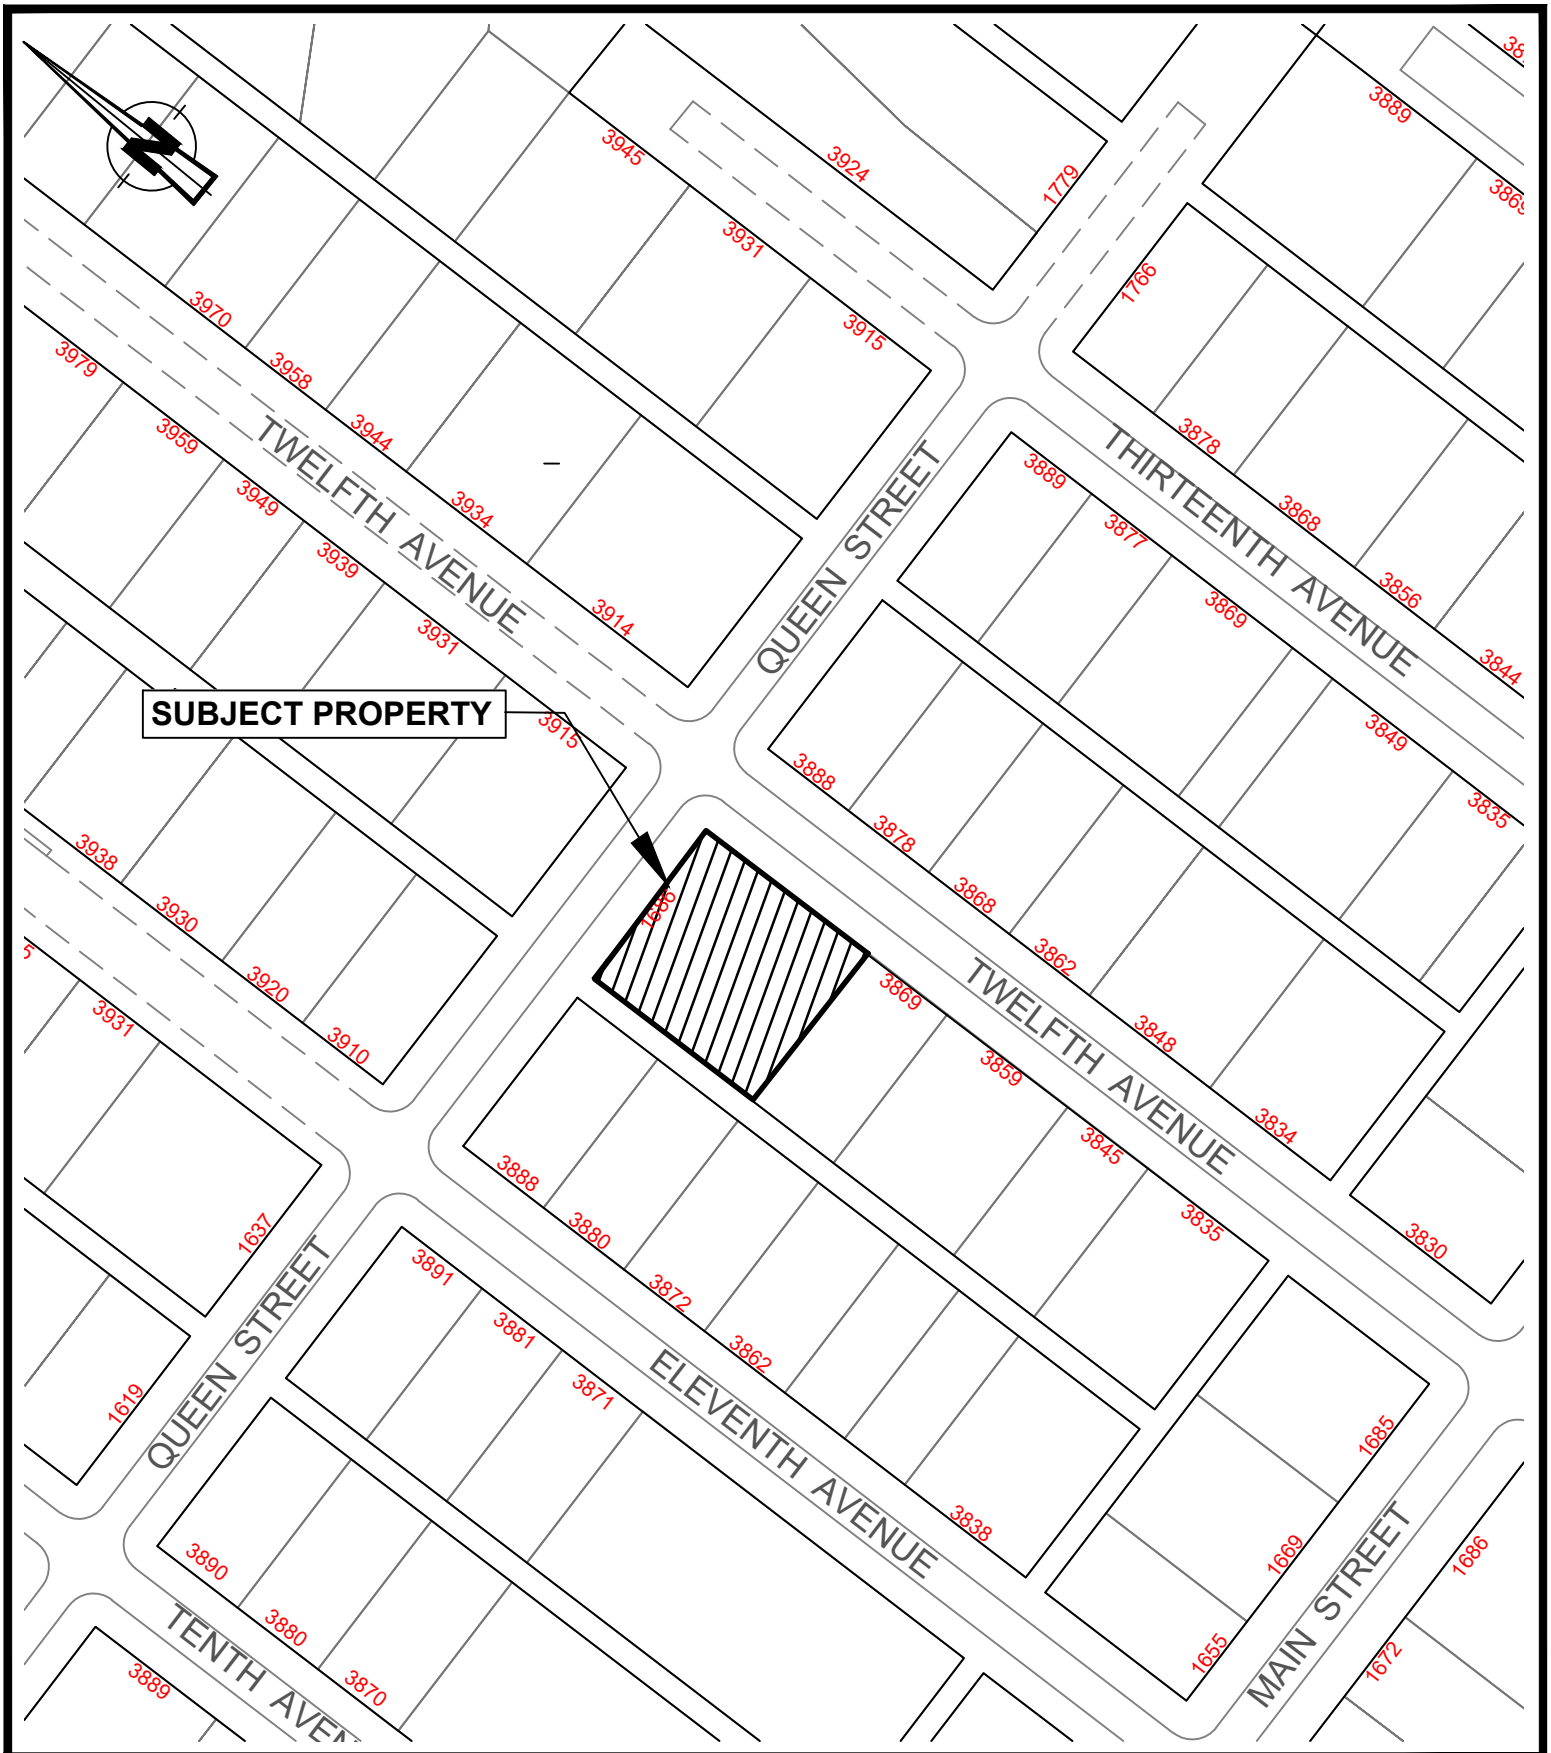

SMITHERS

TITLE:

DEVELOPMENT VARIANCE PERMIT APPLICATION DV 26-09
1686 QUEEN STREET
SUBJECT PROPERTY MAP

SCALE: 1:1500	
DRAWN BY: AS	**DATE:** 2026/10/29
APPROVED BY: MFA	**DATE:** 2026/10/29
DRAWING PATH:	N:\3000-3699 LAND ADMINISTRATION\3090 DEVELOPMENT VARIANCE PERMITS\3090-20 - PERMITS (INDIVIDUAL)\2026\DV26-09 1686 Queen