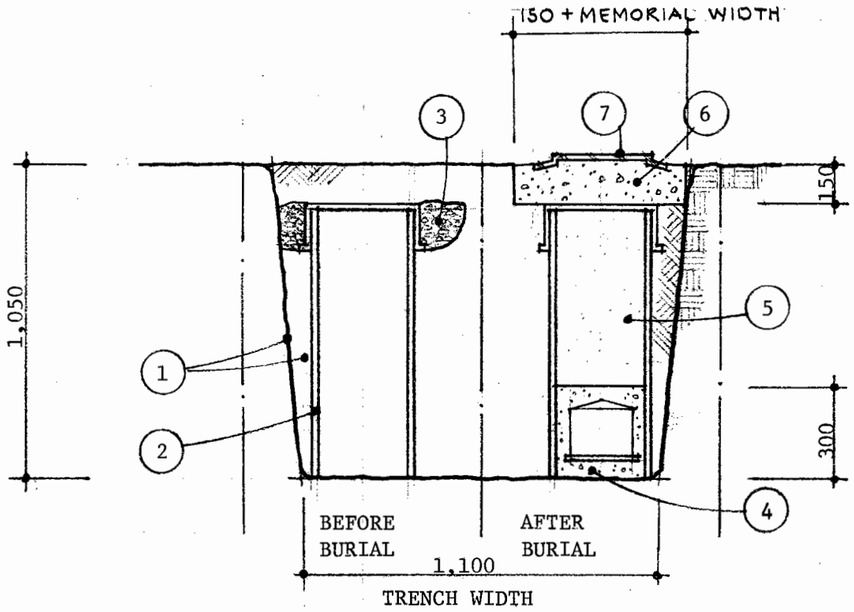

SECTION

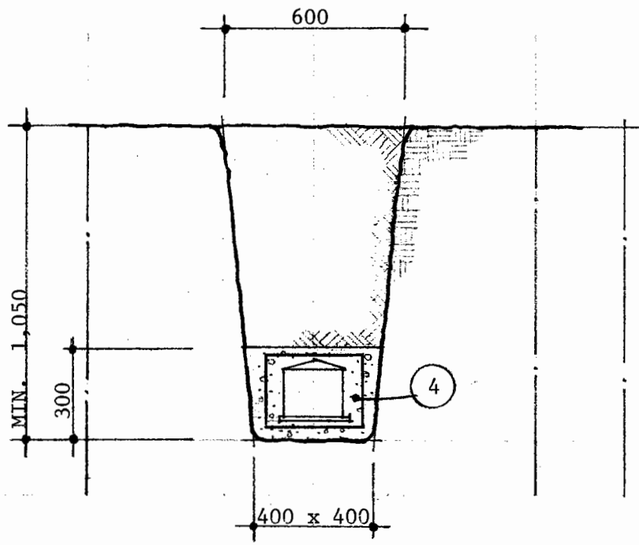

REGULAR PLOTS

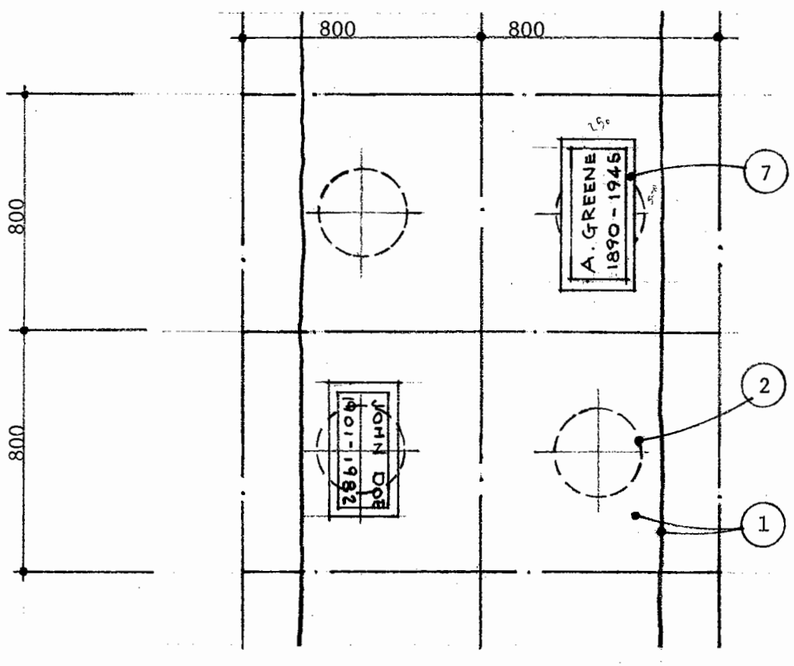

SMALL PLOTS $(0.8^{m} \times 0.8^{m})$

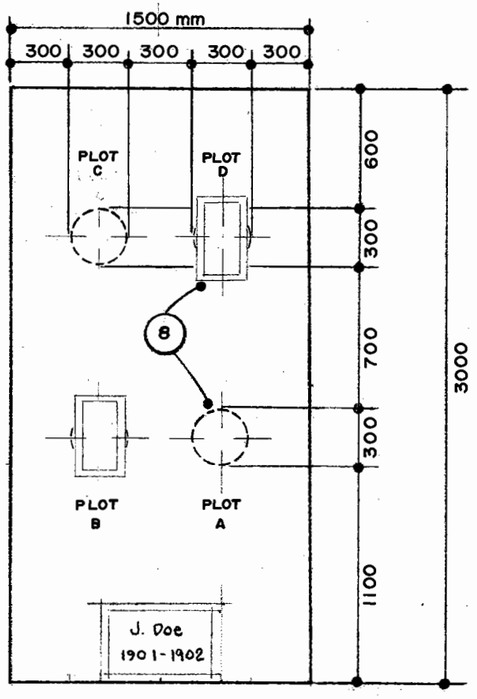

REGULAR PLOTS $(1.5^{m} \times 3.0^{m})$

1:300

NOTE: INTERMENT SHALL CONFORM TO SMITHERS BY-LAW NO. 273, 1133

DESCRIPTION

1. PRE-EXCAVATION LINE FOR SETTING PIPES AND BACKFILL.
2. 300 ϕ x 900 P.V.C. PIPE BURIED AND CAPPED PREVIOUSLY IN MULTIPLE NUMBER.
3. 9.5mm BEDDING CHIPS FOR EASY REMOVAL OF CAP.
4. CONCRETE ENCASEMENT. MINIMUM 2.5 cm ALL AROUND
5. OPEN AREA - THIS SPACE MAY BE USED FOR ADDITIONAL ACCOMODATION.
6. CONCRETE BEDDING FOR MEMORIAL
7. MEMORIAL ANCHORED TO CONCRETE BEDDING.

   MAXIMUM SIZE OF MEMORIAL SHALL BE 450^{mm} x 450^{mm}
8. BURIAL OF CREMATED REMAINS IN REGULAR LOTS ARE SAME AS STANDARD BURIAL. **MAX. OF 4 CREMATION PLOTS, ON TOP OF 2 BURIALS.**
9. SEE DRAWING D-11-1 FOR INSTALLATION.

0 500 1,000 mm

REVISIONS			TOWN of SMITHERS		
NO.	DATE	BY			
1	AUG.26 88	Frv.	INTERMENT OF CEMETARY (2)		
2	APR.95	BJP	BURIAL OF CREMATED REMAINS		
3			DRAWN BY J.B.	SCALE AS SHOWN	MATERIAL
4			CHK'D	DATE 82.07.20.	DRAWING NO.
5			TRACED	APP'D A. Doelle 82.07.22	D-11-2

BCIL 6610B-TS